STATE OF TEXAS
COUNTY OF Blanco

The owner of land shown on this plat and whose name is subscribed hereto, and in person(s) or through a duly authorized agent, hereby subdivides this land according to the dimensions as shown. All roads to be constructed in this plat shall not be dedicated to any state, municipality or other government entity. They shall remain private roads.

By: Lee R. Roper
President: Lee R. Roper
Rockin J Ranch, Ltd
P.O. Box 2202
Canyon Lake, Texas 78130

STATE OF TEXAS

Before me, the undersigned authority, on this day personally appeared Lee R. Roper, President of Rockin J Ranch, Ltd., known to me to be the person whose name is subscribed to the foregoing instrument, and acknowledged to me that they executed the same for the purposes herein expressed and in the capacity therein and herein set out and as the act and deed of said corporation.
Given under my hand and seal of office of Notary Public this 24 day of March, A.D., 2006.

Notary Public Mary Haynes MARY HAYNES
My Commission Expires: 08-01-2008

MARY HAYNES NOTARY PUBLIC STATE OF TEXAS EXPIRES 08-01-2008

STATE OF TEXAS

I hereby certify that this plat consisting of 13 sheets inclusive is true and correct and was prepared from an actual survey of the property made under my supervision on the ground and that proper consideration has been given the matters of streets, lots, and, drainage layout.

By: Richard J. Solis, R.P.L.S.
Richard J. Solis, R.P.L.S.
Texas Registered Professional Land Surveyor,
Texas Reg. 4602

STATE OF TEXAS REGISTERED RICHARD J. SOLIS 4602 PROFESSIONAL LAND SURVEYOR

Sworn to and subscribed before me on this 24 day of March A.D., 2006.

Notary Public Mary Haynes MARY HAYNES.
My Commission Expires: 08-01-2008

MARY HAYNES NOTARY PUBLIC STATE OF TEXAS EXPIRES 08-01-2008

STATE OF TEXAS
COUNTY OF Blanco

This plat of Rockin J Ranch, Ltd Unit 3, has been submitted and considered by the Commissioners Court of Blanco County, Texas and conforms to all requirements of the subdivision regulations of the County as to which approval is required, and is hereby approved by such court.
Dated: This 28th day of March 2006.

County Judge: Bill Guthrie
Bill Guthrie


Attest: Karen Newman
County Clerk, Blanco County, Texas

I, Karen Newman, County Clerk of Blanco County, do hereby certify that the foregoing instrument of writing with its certificate of authentication was filed for record in my office, on the 28th day of March, 2006,A.D. at the Records of Maps and Plats of said County, in book volume 1 on pages 378-390. In testimony whereof, witness my hand and official seal of office, this 28th day of March 2006, A.D.
County Clerk, Blanco County, Texas

By: Karen Newman
County Clerk, Blanco County, Texas

NOTES:

(1) Plat prepared February 2006
(2) ● 1/2" iron bars set with cap (Soils 4602) at all lot corners, angles, poinis of curvature and points of tangency.
(3) The minimum front building set back is 30 feet, rear is 25 feet.
(4) The minimum side building set back is 10 feet.
(5) Easements of 25 feet in width along the front, and 10 feet in width along the sides and 20 feet along the rear, are reserved for drainage and utilities
(6) No structure in this subdivision shall be occupied until connected to a privately owned utility sewer company approved under the Rules of TCEQ.
(7) This property will be served with water and sewer by a private owned utility company approved under the Rules of TCEQ.
(8) DOES NOT LIE WITHIN THE EDWARDS AQUIFER RECHARGE ZONE.
(9) None of this property lies within an Extraterritorial Jurisdiction of a city.
(10) This subdivision lies in Flood Zone "C" based on the Federal Emergency Management Agency, National Flood Insurance Program for Blanco County, Community No. 48031C0115 C, dated 2/6/1991 and 48031C0105 C, dated 2/6/1991. No warranty express or implied is made regarding the accuracy of the National Flood Insurance Program Map.
(11) Easement statement - Property owners are advised that they are responsible for maintenance of dedicated easements on their property and may not utilize these easements for any purpose detrimental to their intended use (i.e., no structures, septic tank fields, etc.). Grantees of said dedicated easement reserve the right of access to such easements.
(12) There are no improvements.
(13) All bearings are based on Texas State Plane Coordinates NAD83 (central zone). Convergence angle of 0 °21'19", and all distances are GRID distances. Combining scale factor of 1.0001273.
(14) All road ROW are private streets to be owned and maintained by Rockin J Ranch Maintenance Corporation
(15) Lot Numbers 804, 805, 806, 813 and 814 are not used.

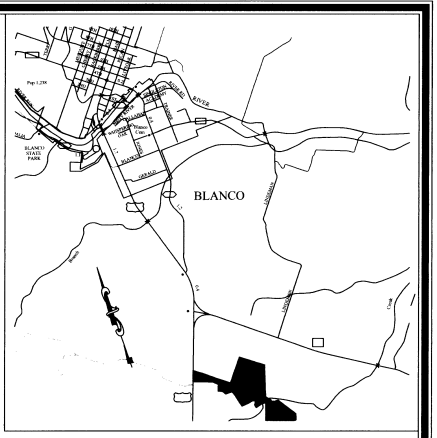

Location Map


STATE OF TEXAS
COUNTY OF BLANCO

KNOW ALL MEN BY THESE PRESENT, that I, the undersigned, a Registered Professional Engineer in the state of Texas, hereby certify that is plat complies with the engineering related requirements of the Blanco County Subdivision Regulations.

Professional Engineer
License No. 82822

3/26/06
Date

STATE OF TEXAS MICHAEL F. LUCCI 82822 REGISTERED PROFESSIONAL ENGINEER

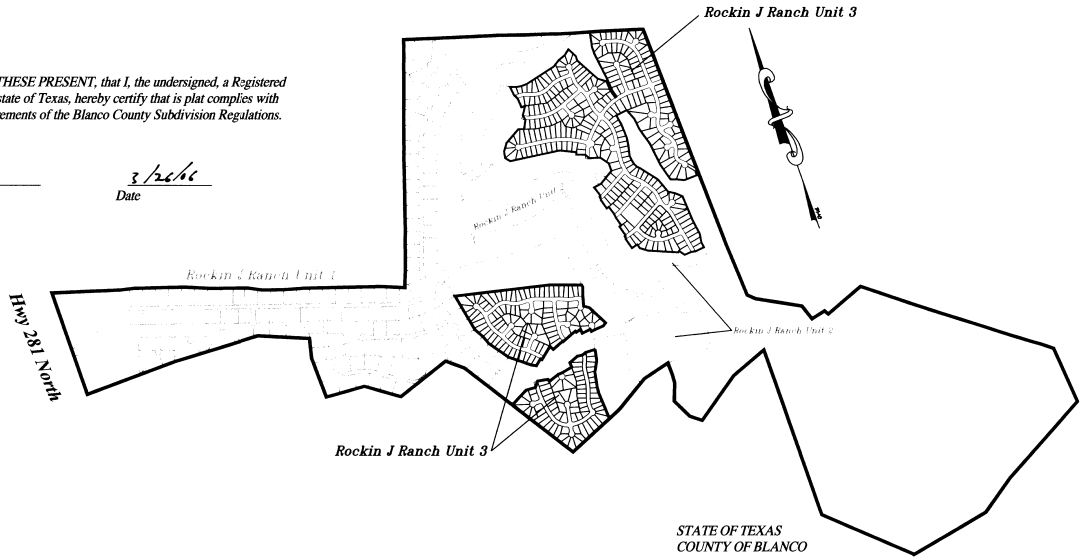

STATE OF TEXAS
COUNTY OF BLANCO

No structure in this subdivision shall be occupied until connected to either: an individual water well, the location of which has been approved by Blanco-Pedernales Groundwater Conservation District; a TEQC approved public water supply supply; or Domestic water supply subject to approval by the Blanco County Commissioners Court

Blanco-Pedernales Groundwater Conservation District
830-868-9196
Ronald A. Diesel 3/08/06
Date


Rancho Del Lago Inc.
(Water System Co.)
Lee R. Roper, President
Lee R. Roper 24 Mar 06
Date

Rockin J Ranch
Unit 3

A SUBDIVISION OF 187.38 ACRES OF LAND OUT OF A CALLED 1064.80 ACRE TRACT AS RECORDED IN VOLUME 284, PAGE 949, BLANCO COUNTY DEED RECORDS, SAVE AND EXCEPT A 2.88 ACRE TRACT OF LAND AS RECORDED IN VOLUME 334 ON PAGES 737-740 , BLANCO COUNTY DEED RECORDS, Being 120.58 ACRES OUT OF THE CHARLES V. TAPLIN SURVEY 96, ABSTRACT 595, 58.03 ACRES OUT OF THE CHRISTIAN SCHMIDT SURVEY 100, ABSTRACT 567, 8.42 ACRES OUT OF THE CHRISTIAN SCHMIDT SURVEY 98, ABSTRACT 546, 0.35 ACRES OUT OF A. VOLMERING SURVEY 83, ABSTRACT 976, BLANCO COUNTRY TEXAS.

CONTAINING 146.79 ACRES, CONSISTING OF 479 LOTS.
37.61 ACRES IN ROAD AREA.
27,302 LINEAR FEET OF NEW ROADWAY.

Richard Solis Surveying Co.
Professional Surveyors
Old Blanco Courthouse
P.O. Box 1617
Blanco, Tx 78606
FAX (830) 833-0782
Voice (830) 257-2001
Richard@Solis.com

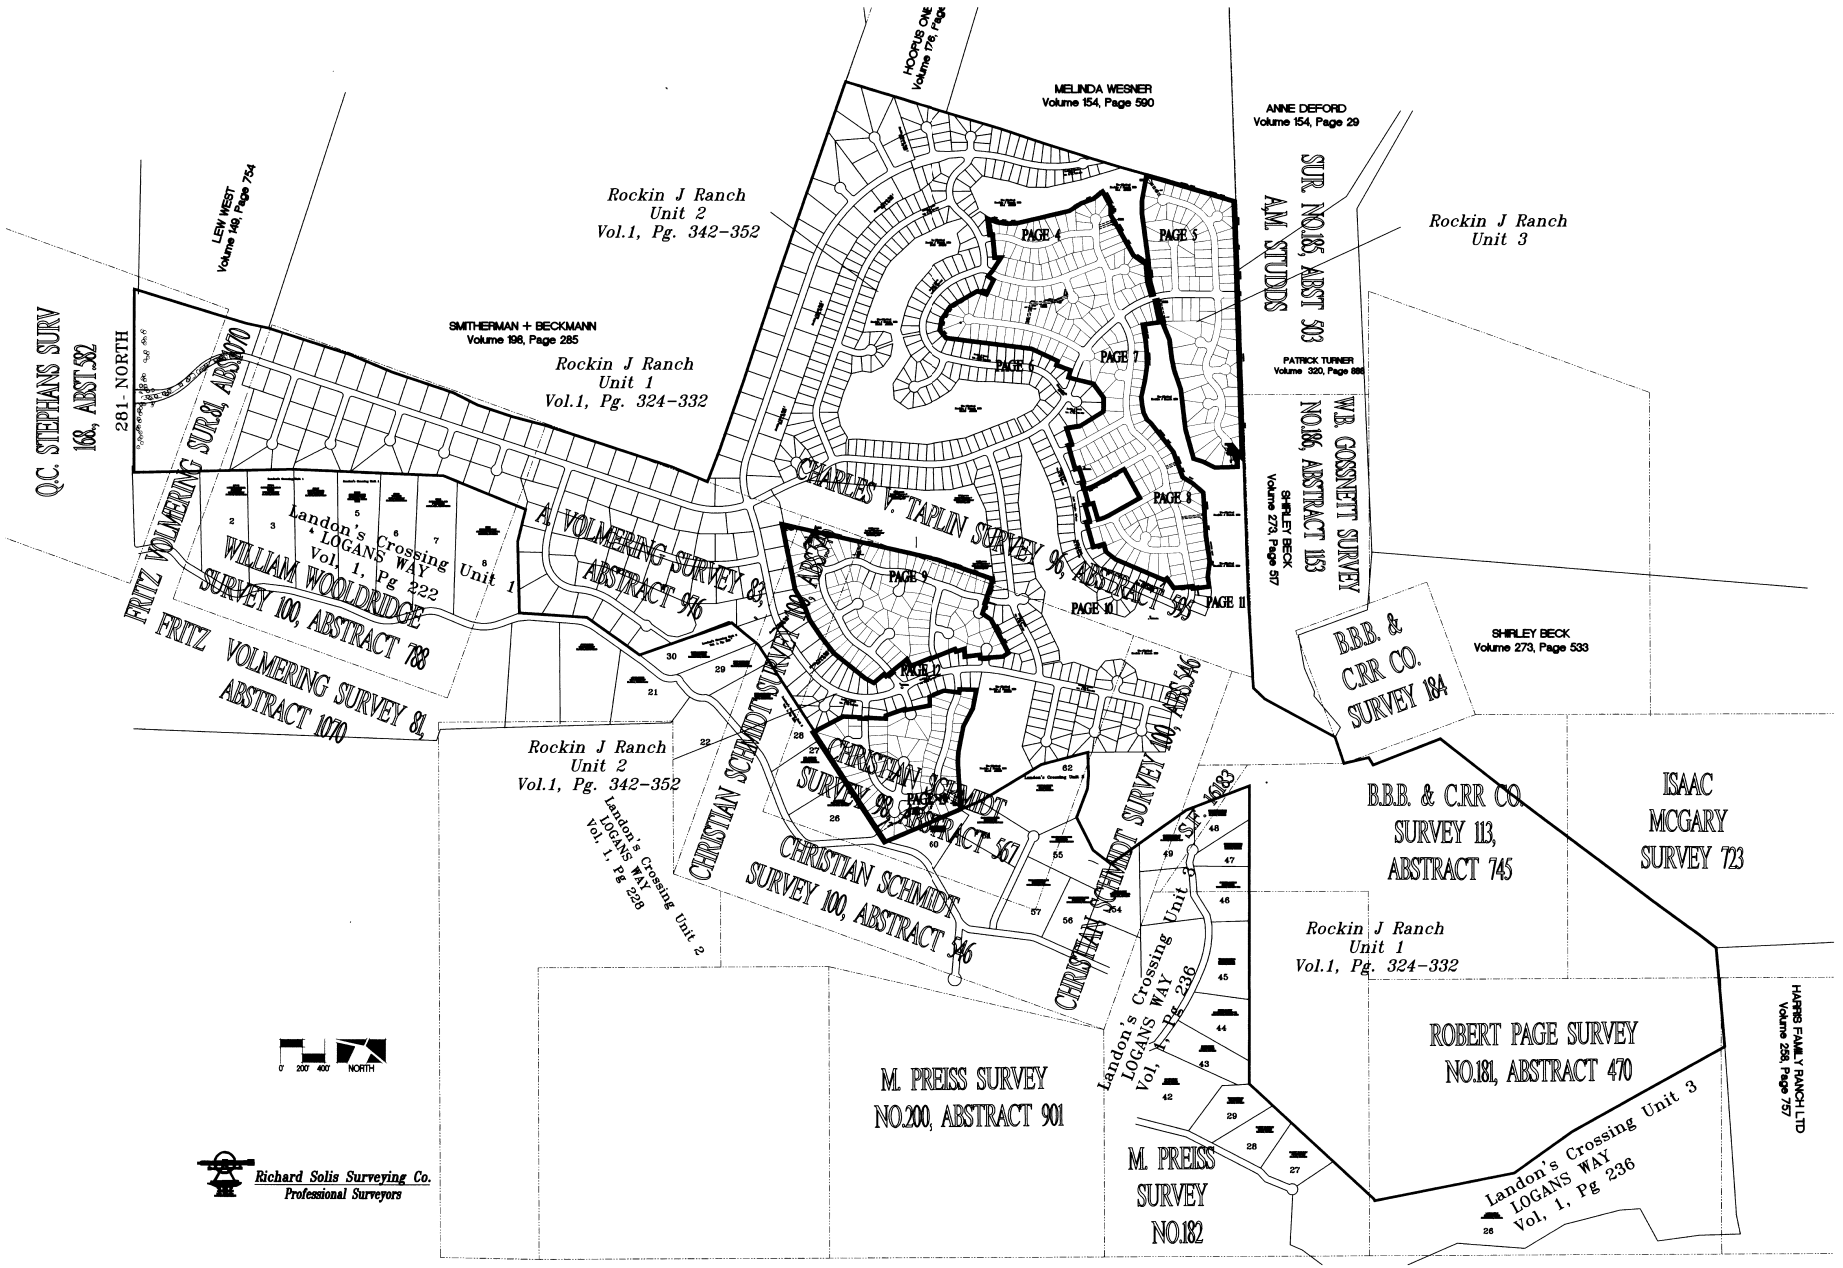

Rockin J Ranch
Unit 3

GRAPHIC SCALE

800 0 400 800 1600 3200

(IN FEET)

1 inch = 800 ft.

Richard Solis Surveying Co.
Professional Surveyors

Old Blanco Courthouse
P.O. Box 1617
Blanco, Tx 78606

FAX (830) 833-0782
Voice (830) 237-2001
RichardSolis.com

Volume **Page**


CURVE TABLE

CURVE	Delta Angle	LENGTH	RADIUS	Tangent	Chord	Ch Bearing
C1	23°21'11"	173.56	425.83	88.00	172.36	N 13°28'12" W
C2	127°43'02"	52.89	23.73	48.34	42.60	S 36°49'15" W
C3	265°40'01"	231.84	50.00	53.93	73.33	N 32°09'14" W
C4	123°56'05"	52.20	24.13	45.32	42.60	N 78°52'16" E
C5	34°31'55"	256.64	425.83	132.35	252.78	N 56°25'39" W
C6	243°13'31"	213.43	50.28	81.69	85.63	S 14°47'03" E
C7	63°13'29"	27.18	24.63	15.16	25.82	S 75°12'56" W
C8	72°03'26"	458.44	364.52	265.12	428.82	N 37°51'10" W
C9	2°45'16"	193.08	4016.40	96.56	193.06	S 03°10'05" E
C10	95°05'39"	41.49	25.00	27.33	36.89	N 43°00'06" E
C11	86°47'37"	37.87	25.00	23.64	34.35	S 46°03'16" E
C12	16°22'37"	25.38	88.79	12.78	25.29	S 23°38'55" W
C13	257°19'40"	224.56	50.00	62.49	78.08	S 83°10'23" W
C14	25°00'00"	31.05	71.15	15.77	30.80	N 15°09'27" W
C15	87°48'04"	38.26	24.97	24.03	34.63	N 41°10'18" E
C16	32°19'11"	466.18	826.44	239.47	460.02	S 68°54'45" W
C17	98°46'30"	43.05	24.97	29.12	37.92	S 77°51'36" E
C18	21°44'10"	141.28	372.40	71.50	140.43	S 17°36'16" E
C19	2°12'31"	10.83	281.05	5.42	10.83	N 07°23'12" W
C20	85°54'26"	37.57	25.06	23.33	34.15	S 31°47'07" W
C21	42°50'00"	18.69	25.00	9.81	18.26	N 83°48'35" W
C22	265°40'01"	231.84	50.00	53.93	73.33	N 15°13'35" W
C23	42°50'00"	18.69	25.00	9.81	18.26	N 53°21'24" E
C24	83°03'26"	36.24	25.00	22.14	33.15	S 63°41'53" E
C25	0°10'56"	28.30	8893.35	14.15	28.30	S 25°23'25" E
C26	23°15'21"	82.17	202.44	41.66	81.60	S 14°10'18" E
C27	42°50'00"	18.69	25.00	9.81	18.26	S 19°01'00" W
C28	265°40'01"	231.84	50.00	53.93	73.33	S 87°35'59" W
C29	42°50'00"	18.69	25.00	9.81	18.26	N 23°49'01" W
C30	90°00'06"	39.27	25.00	25.00	35.36	N 42°35'59" E
C31	26°57'12"	202.28	430.00	103.05	200.42	S 74°07'22" W
C32	55°05'38"	308.06	320.37	167.11	296.33	N 88°11'37" E
C33	30°42'20"	228.90	427.12	117.27	226.17	N 79°36'44" W
C34	30°40'37"	196.74	367.46	100.79	194.40	N 79°37'08" W
C35	55°06'50"	365.75	380.23	198.42	351.81	N 88°11'43" E
C36	26°33'23"	173.74	374.86	88.46	172.19	S 74°06'13" W
C37	90°00'00"	39.27	25.00	25.00	35.36	N 47°24'01" W
C38	23°32'35"	106.83	260.00	54.18	106.08	S 14°10'18" E
C39	94°22'02"	41.18	25.00	26.98	36.68	N 21°14'40" E
C40	34°51'23"	407.16	669.28	210.10	400.91	N 85°52'14" E
C41	26°11'40"	91.27	199.64	46.45	90.48	S 63°29'09" E
C42	26°30'41"	118.73	256.61	60.45	117.68	S 63°29'28" E
C43	32°31'04"	413.49	728.57	212.48	407.97	N 87°03'44" E
C44	87°37'43"	38.24	25.00	23.99	34.62	N 65°22'57" W
C45	42°50'00"	18.69	25.00	9.81	18.26	N 00°09'05" W
C46	265°40'01"	231.84	50.00	53.93	73.33	N 68°25'55" E
C47	42°50'00"	18.69	25.00	9.81	18.26	S 42°59'05" E
C48	90°00'00"	39.27	25.00	25.00	35.36	S 23°25'55" W
C49	87°05'38"	38.02	25.01	23.77	34.46	N 68°00'07" W
C50	17°48'32"	114.76	369.22	57.85	114.30	N 15°33'02" W
C51	24°40'55"	185.67	431.01	94.30	184.24	S 19°02'52" E
C52	78°28'30"	34.75	25.37	20.72	32.09	N 08°31'43" E
C53	13°30'38"	194.79	826.06	97.85	194.34	S 42°07'27" W
C54	88°04'11"	38.28	24.90	24.08	34.62	N 79°24'13" E
C55	26°10'04"	644.52	1411.21	327.98	638.93	N 69°38'44" W
C56	42°50'28"	18.69	25.00	9.81	18.26	S 61°21'35" E
C57	265°40'29"	231.86	50.00	53.93	73.33	S 07°13'25" W
C58	42°50'26"	18.69	25.00	9.81	18.26	S 75°48'23" W
C59	25°59'38"	619.85	1366.28	315.35	614.55	N 69°34'25" W
C60	85°00'05"	37.16	25.05	22.95	33.85	N 14°04'33" W
C61	12°57'25"	196.84	870.42	98.84	196.42	S 21°56'47" W
C62	10°04'17"	153.73	874.58	77.06	153.53	S 20°54'43" W
C63	90°38'54"	39.25	24.81	25.09	35.29	S 71°16'19" W
C64	169°26'59"	147.76	49.96	541.14	99.50	N 31°52'16" E
C65	90°38'54"	39.25	24.81	25.09	35.29	S 07°31'46" E
C66	10°31'18"	155.97	849.33	78.20	155.75	S 43°03'20" W
C67	99°36'59"	43.47	25.00	29.59	38.19	N 81°43'47" W
C68	38°54'14"	311.38	458.59	161.96	305.43	N 12°28'10" W
C69	109°10'40"	47.96	25.17	35.40	41.03	N 62°07'11" E
C70	220°33'07"	192.47	50.00	135.34	93.80	S 06°58'58" W
C71	109°10'30"	47.96	25.17	35.40	41.03	N 48°09'19" W
C72	17°52'42"	181.75	582.48	91.62	181.02	S 01°14'03" E
C73	70°53'23"	30.84	24.92	17.74	28.91	N 25°16'17" E
C74	12°27'33"	70.36	323.55	35.32	70.22	N 66°50'12" E
C75	14°57'05"	84.56	324.07	42.52	84.33	N 68°04'04" E
C76	95°29'03"	42.85	25.71	28.30	38.06	N 69°50'31" W
C77	28°21'31"	65.99	133.33	33.69	65.32	S 38°06'12" E
C78	9°04'19"	144.35	911.64	72.32	144.20	N 47°44'47" W
C79	103°48'09"	45.29	25.00	31.89	39.35	N 08°41'27" E
C80	15°34'53"	70.64	259.75	35.54	70.42	N 67°00'06" E
C81	12°19'29"	84.53	392.96	42.43	84.36	N 66°50'02" E
C82	88°35'32"	38.12	24.65	24.06	34.44	N 75°52'44" W
C83	22°47'48"	63.97	160.79	32.42	63.55	N 20°07'35" W
C84	69°18'48"	30.25	25.00	17.28	28.44	N 25°55'55" E
C85	13°25'17"	70.54	301.12	35.43	70.38	N 67°21'09" E
C86	7°48'56"	49.11	360.00	24.59	49.07	N 70°09'18" E
C87	85°51'23"	37.46	25.00	23.25	34.05	N 70°49'30" W
C88	64°45'37"	460.38	407.32	258.29	436.26	S 60°16'37" E
C89	81°45'08"	35.67	25.00	21.64	32.72	N 51°46'52" W
C90	15°42'45"	71.30	260.00	35.88	71.08	N 18°45'41" W
C91	101°53'35"	45.43	25.55	31.49	39.68	S 12°26'09" W
C92	42°50'00"	18.69	25.00	9.81	18.26	S 84°47'57" W
C93	265°40'01"	231.84	50.00	53.93	73.33	N 26°37'03" W
C94	42°50'00"	18.69	25.00	9.81	18.26	N 41°57'57" E
C95	90°00'00"	39.27	25.00	25.00	35.36	S 71°37'03" E
C96	17°53'22"	38.58	123.56	19.45	38.42	S 17°40'22" E
C97	23°05'00"	87.88	218.14	44.55	87.29	N 20°08'17" W
C98	4°32'40"	114.31	1441.20	57.19	114.28	N 36°36'35" W
C99	10°22'02"	175.81	971.64	88.15	175.57	N 47°05'56" W
C100	28°21'31"	36.30	73.33	18.53	35.93	S 38°06'12" E
C101	31°14'57"	297.67	545.78	152.64	293.99	S 08°28'15" E
C102	41°15'14"	368.38	511.63	192.58	360.48	N 13°21'19" W
C103	86°40'29"	37.62	24.87	23.46	34.13	S 09°21'18" W
C104	37°43'14"	512.19	777.99	265.76	502.99	S 71°33'10" W
C105	83°22'00"	36.38	25.00	22.26	33.25	N 47°47'51" W
C106	0°42'33"	49.69	4015.32	24.85	49.69	S 06°28'07" E
C107	24°38'58"	314.84	731.83	159.89	312.42	N 05°31'38" E
C108	106°47'35"	49.69	26.66	35.90	42.81	N 73°18'14" E
C109	42°50'00"	18.69	25.00	9.81	18.26	S 46°16'06" E
C110	265°40'01"	231.84	50.00	53.93	73.33	S 22°18'54" W
C111	47°12'38"	26.95	32.71	14.29	26.20	N 82°25'41" W
C112	94°00'36"	41.17	25.09	26.91	36.71	N 20°27'13" W
C113	1°26'43"	18.46	731.83	9.23	18.46	N 27°30'01" E
C114	75°03'12"	314.86	240.37	184.62	292.83	S 09°18'13" E
C115	27°18'27"	113.11	237.31	57.65	112.04	N 33°10'36" W
C116	105°00'49"	45.82	25.00	32.59	39.67	N 32°59'02" E
C117	41°00'47"	33.18	46.35	17.34	32.48	S 82°39'49" E
C118	265°40'01"	231.84	50.00	53.93	73.33	S 04°30'33" E
C119	66°22'30"	19.32	16.68	10.91	18.26	S 64°04'27" W
C120	105°29'33"	45.88	24.92	32.77	39.67	N 42°00'09" W
C121	17°14'22"	73.37	243.86	36.97	73.10	N 19°21'49" E
C122	75°08'15"	191.08	145.71	112.08	177.68	S 09°19'20" E
C123	62°10'55"	27.13	25.00	15.08	25.82	N 15°44'22" W
C124	242°10'55"	211.34	50.00	82.92	85.63	N 74°15'38" E
C125	75°03'12"	112.50	85.88	65.96	104.63	S 09°18'13" E
C126	75°03'12"	389.46	297.31	228.36	362.21	N 09°18'13" W
C127	11°20'02"	35.68	180.37	17.90	35.62	S 41°09'48" E
C128	121°16'19"	52.91	25.00	44.43	43.58	S 25°08'22" W
C129	42°50'00"	18.69	25.00	9.81	18.26	N 72°48'28" W
C130	265°40'01"	231.84	50.00	53.93	73.33	N 04°13'28" W
C131	42°50'00"	18.69	25.00	9.81	18.26	N 64°21'32" E
C132	101°18'31"	44.07	24.92	30.40	38.55	S 43°46'51" E
C133	21°08'23"	67.85	183.91	34.32	67.47	S 17°26'36" W
C134	34°35'54"	483.81	801.20	249.53	476.49	N 10°42'44" E
C135	0°31'21"	36.09	3956.41	18.04	36.09	S 06°33'43" E
C136	96°49'11"	42.27	25.01	28.18	37.42	S 42°06'09" W
C137	89°07'55"	37.36	24.01	23.65	33.70	S 47°04'11" E
C138	2°53'50"	200.06	3956.40	100.05	200.04	S 03°14'22" E
C139	87°55'44"	43.37	28.26	27.26	39.24	N 68°27'08" W
C140	15°04'06"	54.88	208.66	27.60	54.72	N 19°05'00" W
C141	98°06'31"	42.85	25.03	28.84	37.81	N 38°13'08" E
C142	11°37'29"	70.47	347.32	35.35	70.35	S 86°50'41" E
C143	133°59'10"	58.46	25.00	58.88	46.02	S 14°02'22" E
C144	245°23'09"	214.14	50.00	77.90	84.16	N 69°44'22" W
C145	133°59'09"	58.46	25.00	58.88	46.02	N 54°33'38" E
C146	30°33'00"	185.18	347.31	94.85	183.00	S 43°10'17" E
C147	88°29'20"	38.61	25.00	24.35	34.89	S 16°20'51" W
C148	1°18'35"	13.57	593.73	6.79	13.57	N 04°34'02" W
C149	7°34'26"	71.20	538.65	35.65	71.15	N 07°42'57" W
C150	245°21'24"	214.10	50.00	77.94	84.17	N 68°49'28" W
C151	59°04'33"	25.78	25.00	14.17	24.65	S 24°18'57" W
C152	54°04'54"	16.65	17.64	9.01	16.04	N 16°08'16" E
C153	265°30'19"	231.70	50.00	54.08	73.43	N 80°50'50" E
C154	40°03'38"	17.41	24.90	9.08	17.06	S 31°52'31" E
C155	6°45'48"	150.16	1272.06	75.17	150.07	N 44°43'13" W
C156	86°57'12"	37.94	25.00	23.70	34.40	S 05°30'17" E
C157	19°22'15"	64.68	191.30	32.65	64.37	S 47°39'26" W
C158	42°50'00"	18.69	25.00	9.81	18.26	S 78°45'34" W
C159	265°40'01"	231.84	50.00	53.93	73.33	N 32°39'27" W
C160	23°29'28"	18.39	44.84	9.32	18.26	N 35°55'33" E
C161	19°22'15"	84.96	251.30	42.89	84.56	S 47°39'26" W
C162	84°41'34"	37.75	25.54	23.27	34.40	N 81°26'55" E
C163	31°36'06"	205.20	372.03	105.28	202.61	S 41°32'14" E
C164	2°15'04"	64.17	1633.26	32.09	64.16	N 26°51'42" W
C165	88°05'57"	38.44	25.00	24.18	34.76	S 16°03'44" W
C166	42°50'00"	18.69	25.00	9.81	18.26	S 81°31'43" W
C167	265°40'01"	231.84	50.00	53.93	73.33	N 29°53'17" W
C168	42°50'00"	18.69	25.00	9.81	18.26	N 38°41'43" E
C169	89°41'22"	38.58	24.65	24.52	34.76	S 75°50'18" E
C170	3°39'20"	58.89	922.95	29.45	58.88	N 32°49'17" W
C171	31°05'40"	224.89	414.38	115.29	222.14	S 19°06'07" E
C172	82°24'19"	36.06	25.07	21.95	33.03	S 37°10'44" W
C173	14°51'00"	142.85	551.17	71.83	142.45	N 70°57'23" E
C174	58°40'28"	173.22	169.15	95.07	165.75	N 87°33'55" W
C175	33°17'58"	256.68	441.64	132.08	253.08	S 75°34'18" E
C176	6°57'04"	38.15	314.44	19.10	38.12	S 87°50'36" W
C177	96°26'29"	42.08	25.00	27.98	37.29	N 40°27'38" W
C178	62°10'55"	27.13	25.00	15.08	25.82	N 38°51'04" E
C179	242°10'55"	211.34	50.00	82.92	85.63	S 51°08'56" E
C180	94°26'56"	41.87	25.40	27.45	37.29	S 55°58'51" W
C181	9°57'48"	74.71	429.63	37.45	74.61	N 71°48'47" W
C182	5°12'23"	157.12	1729.08	78.62	157.07	S 70°05'58" E
C183	88°12'11"	38.49	25.00	24.23	34.80	N 28°36'04" W
C184	11°58'33"	173.49	830.00	87.06	173.17	S 09°30'45" W
C185	25°01'42"	100.47	230.00	51.05	99.67	S 08°59'23" E
C186	25°01'42"	74.26	170.00	37.73	73.67	S 08°59'23" E
C187	86°45'16"	38.97	25.74	24.32	35.36	S 48°31'28" W
C188	19°32'59"	33.74	98.87	17.03	33.57	N 78°19'24" W
C189	52°50'58"	24.36	26.41	13.13	23.51	N 42°07'25" W
C190	263°54'58"	230.31	50.00	55.61	74.36	N 33°57'56" E
C191	32°16'27"	15.45	27.44	7.94	15.25	S 80°13'58" E
C192	20°45'25"	74.59	205.88	37.71	74.18	N 74°28'27" W
C193	88°22'38"	39.69	25.73	25.01	35.87	S 40°39'51" E
C194	11°58'33"	160.95	770.00	80.77	160.65	S 09°30'45" W
C195	85°53'54"	39.88	26.60	24.76	36.25	S 61°57'50" W
C196	16°22'59"	116.65	407.95	58.72	116.25	N 66°53'43" W
C197	18°45'25"	135.61	414.24	68.42	135.00	S 72°54'49" E
C198	7°28'29"	41.26	316.26	20.66	41.23	N 83°23'10" W
C199	82°04'05"	35.81	25.00	21.76	32.83	N 38°36'53" W
C200	62°10'55"	27.13	25.00	15.08	25.82	N 33°30'37" E
C201	242°10'55"	211.34	50.00	82.92	85.63	S 56°29'23" E
C202	15°06'31"	152.56	578.56	76.73	152.12	N 76°43'29" W
C203	21°55'12"	112.39	293.78	56.89	111.71	S 73°19'09" E
C204	12°27'57"	171.93	790.24	86.31	171.59	N 68°35'31" W
C205	7°11'15"	217.59	1734.53	108.94	217.45	S 71°13'52" E
C206	26°28'47"	255.47	552.77	130.06	253.20	N 80°11'59" W
C207	35°23'24"	220.83	357.53	114.07	217.34	S 75°44'41" E
C208	57°55'49"	233.83	231.27	128.01	224.00	N 87°36'00" W
C209	14°36'00"	122.98	482.63	61.83	122.65	N 70°44'06" E
C210	84°11'46"	36.74	25.00	22.59	33.52	S 59°52'01" E
C211	17°39'53"	103.93	337.11	52.38	103.52	N 26°36'05" W
C212	40°24'13"	17.63	25.00	9.20	17.27	S 15°13'55" E
C213	265°31'00"	231.71	50.00	54.07	73.42	S 52°12'41" W
C214	46°08'29"	20.13	25.00	10.65	19.59	N 57°28'34" W
C215	30°14'32"	146.26	277.11	74.88	144.57	N 19°17'03" W
C216	29°41'28"	255.64	493.31	130.76	252.79	S 19°00'31" E
C217	8°07'05"	222.91	1573.26	111.64	222.72	N 29°47'43" W
C218	31°36'06"	238.29	432.03	122.26	235.28	S 41°32'14" E
C219	16°52'44"	279.82	949.87	140.93	278.81	N 48°53'55" W
C220	1°14'21"	25.11	1161.33	12.56	25.11	N 39°50'23" W
C221	1°14'21"	26.41	1221.33	13.21	26.41	N 39°50'23" W
C222	6°18'20"	160.38	1457.30	80.27	160.30	S 00°17'56" E
C223	93°27'39"	40.76	24.99	26.54	36.39	N 43°16'44" E
C224	42°50'00"	18.69	25.00	9.81	18.26	S 68°36'26" E
C225	265°40'01"	231.84	50.00	53.93	73.33	S 00°01'27" E
C226	42°50'00"	18.69	25.00	9.81	18.26	S 68°33'33" W
C227	82°21'55"	35.94	25.00	21.87	32.92	N 48°50'29" W
C228	9°59'21"	256.03	1468.56	128.34	255.71	S 12°39'12" E
C229	52°42'54"	300.50	326.61	161.83	290.01	S 44°00'20" E
C230	80°48'53"	35.26	25.00	21.28	32.41	N 29°57'20" W
C231	42°50'00"	18.69	25.00	9.81	18.26	N 31°52'07" E
C232	265°40'01"	231.84	50.00	53.93	73.33	S 79°32'53" E
C233	42°50'00"	18.69	25.00	9.81	18.26	S 10°57'53" E
C234	85°15'26"	37.20	25.00	23.01	33.86	S 53°04'50" W
C235	31°30'36"	320.20	582.23	164.26	316.18	N 79°57'15" E
C236	40°22'12"	17.61	25.00	9.19	17.25	S 84°23'03" W
C237	158°55'56"	138.69	50.00	268.89	98.31	N 25°06'10" E
C238	47°00'51"	20.51	25.00	10.87	19.94	S 30°51'22" E
C239	27°21'40"	159.94	334.92	81.52	158.42	S 06°19'53" W
C240	17°16'51"	343.45	1138.73	173.04	342.15	N 11°19'11" E
C241	24°14'32"	145.82	344.63	74.02	144.73	S 14°48'02" W
C242	18°54'56"	129.65	392.72	65.42	129.06	N 17°27'50" E
C243	20°01'15"	108.72	311.13	54.92	108.17	N 17°17'00" E
C244	24°39'34"	171.64	398.80	87.17	170.32	S 14°57'51" W
C245	17°21'08"	325.25	1073.94	163.88	324.01	N 11°18'39" E
C246	29°53'39"	206.11	395.03	105.46	203.78	S 05°03'38" W
C247	73°33'03"	32.10	25.00	18.69	29.94	N 26°53'20" E
C248	30°59'47"	282.45	522.09	144.77	279.01	N 79°09'45" E
C249	95°47'13"	41.80	25.00	27.66	37.10	S 37°26'45" E
C250	42°50'00"	18.69	25.00	9.81	18.26	S 31°52'07" W
C251	265°40'01"	231.84	50.00	53.93	73.33	N 79°32'53" W
C252	42°50'00"	18.69	25.00	9.81	18.26	N 10°57'53" W
C253	103°22'51"	45.11	25.00	31.64	39.23	N 62°08'33" E
C254	48°33'57"	225.58	266.13	120.07	218.88	S 41°53'03" E
C255	20°23'17"	503.62	1415.30	254.50	500.97	S 07°24'26" E

Rockin J Ranch
Unit 3

Volume *Page*

Richard Solis Surveying Co.
Professional Surveyors
Old Blanco Courthouse
P.O. Box 167
Blanco, Tx 78606
FAX (830) 833-0782
Voice (830) 237-2001
RichardSolis.com

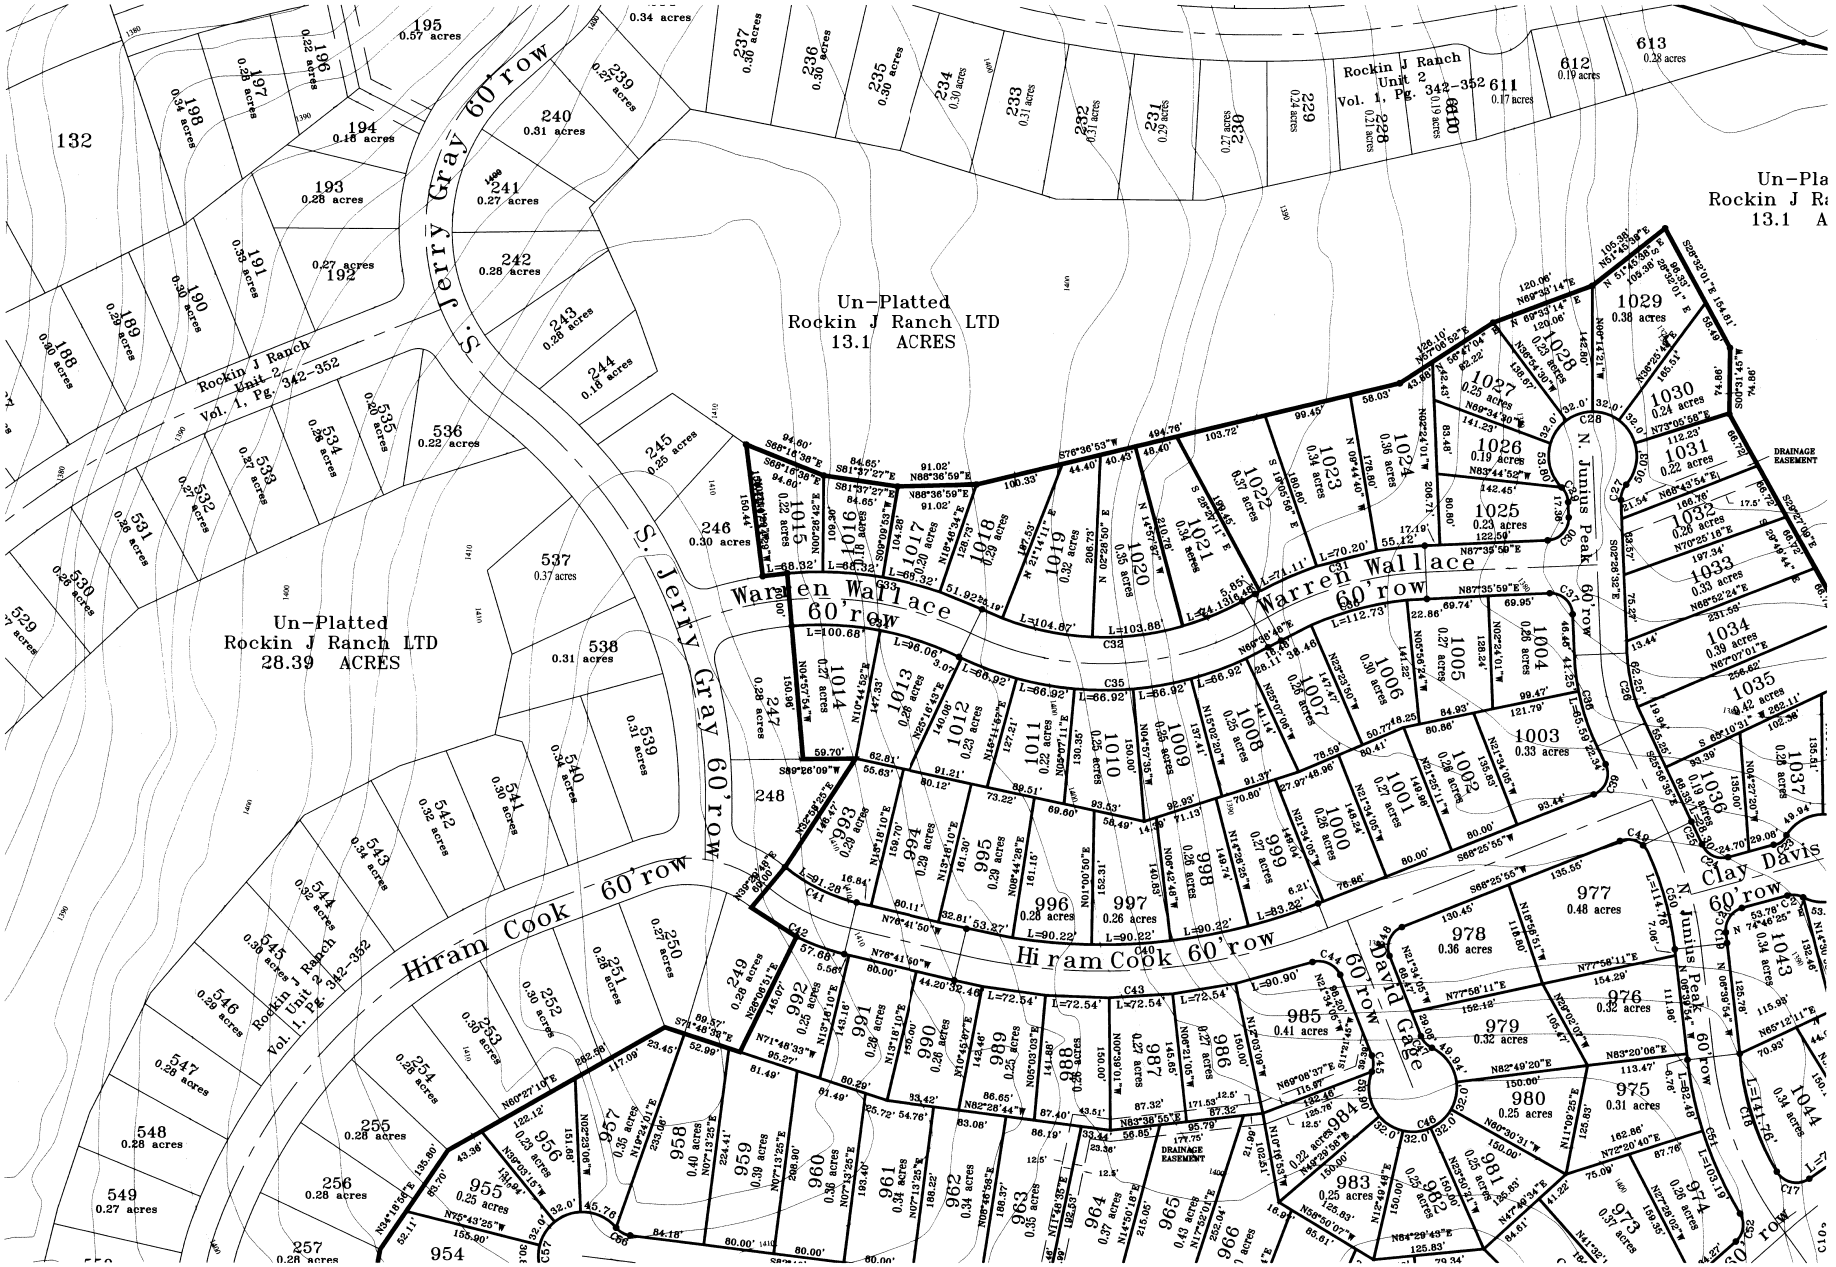

Rockin J Ranch
Unit 3

GRAPHIC SCALE

100 0 50 100 200 400

(IN FEET)

1 inch = 100 ft.

Richard Solis Surveying Co.
Professional Surveyors
Old Blanco Courthouse
P.O. Box 167
Blanco, Tx 78606
FAX (830) 833-0782
Voice (830) 257-2001
RichardSolis.com

Volume Page



Rockin J Ranch
Unit 3


Volume *Page*

GRAPHIC SCALE

100 0 50 100 200 400

(IN FEET)
1 inch = 100 ft.

Richard Solis Surveying Co.
Professional Surveyors
Old Blanco Courthouse
P.O. Box 1617
Blanco, Tx 78606
FAX (830) 833-0782
Voice (830) 237-2001
RichardSolis.com

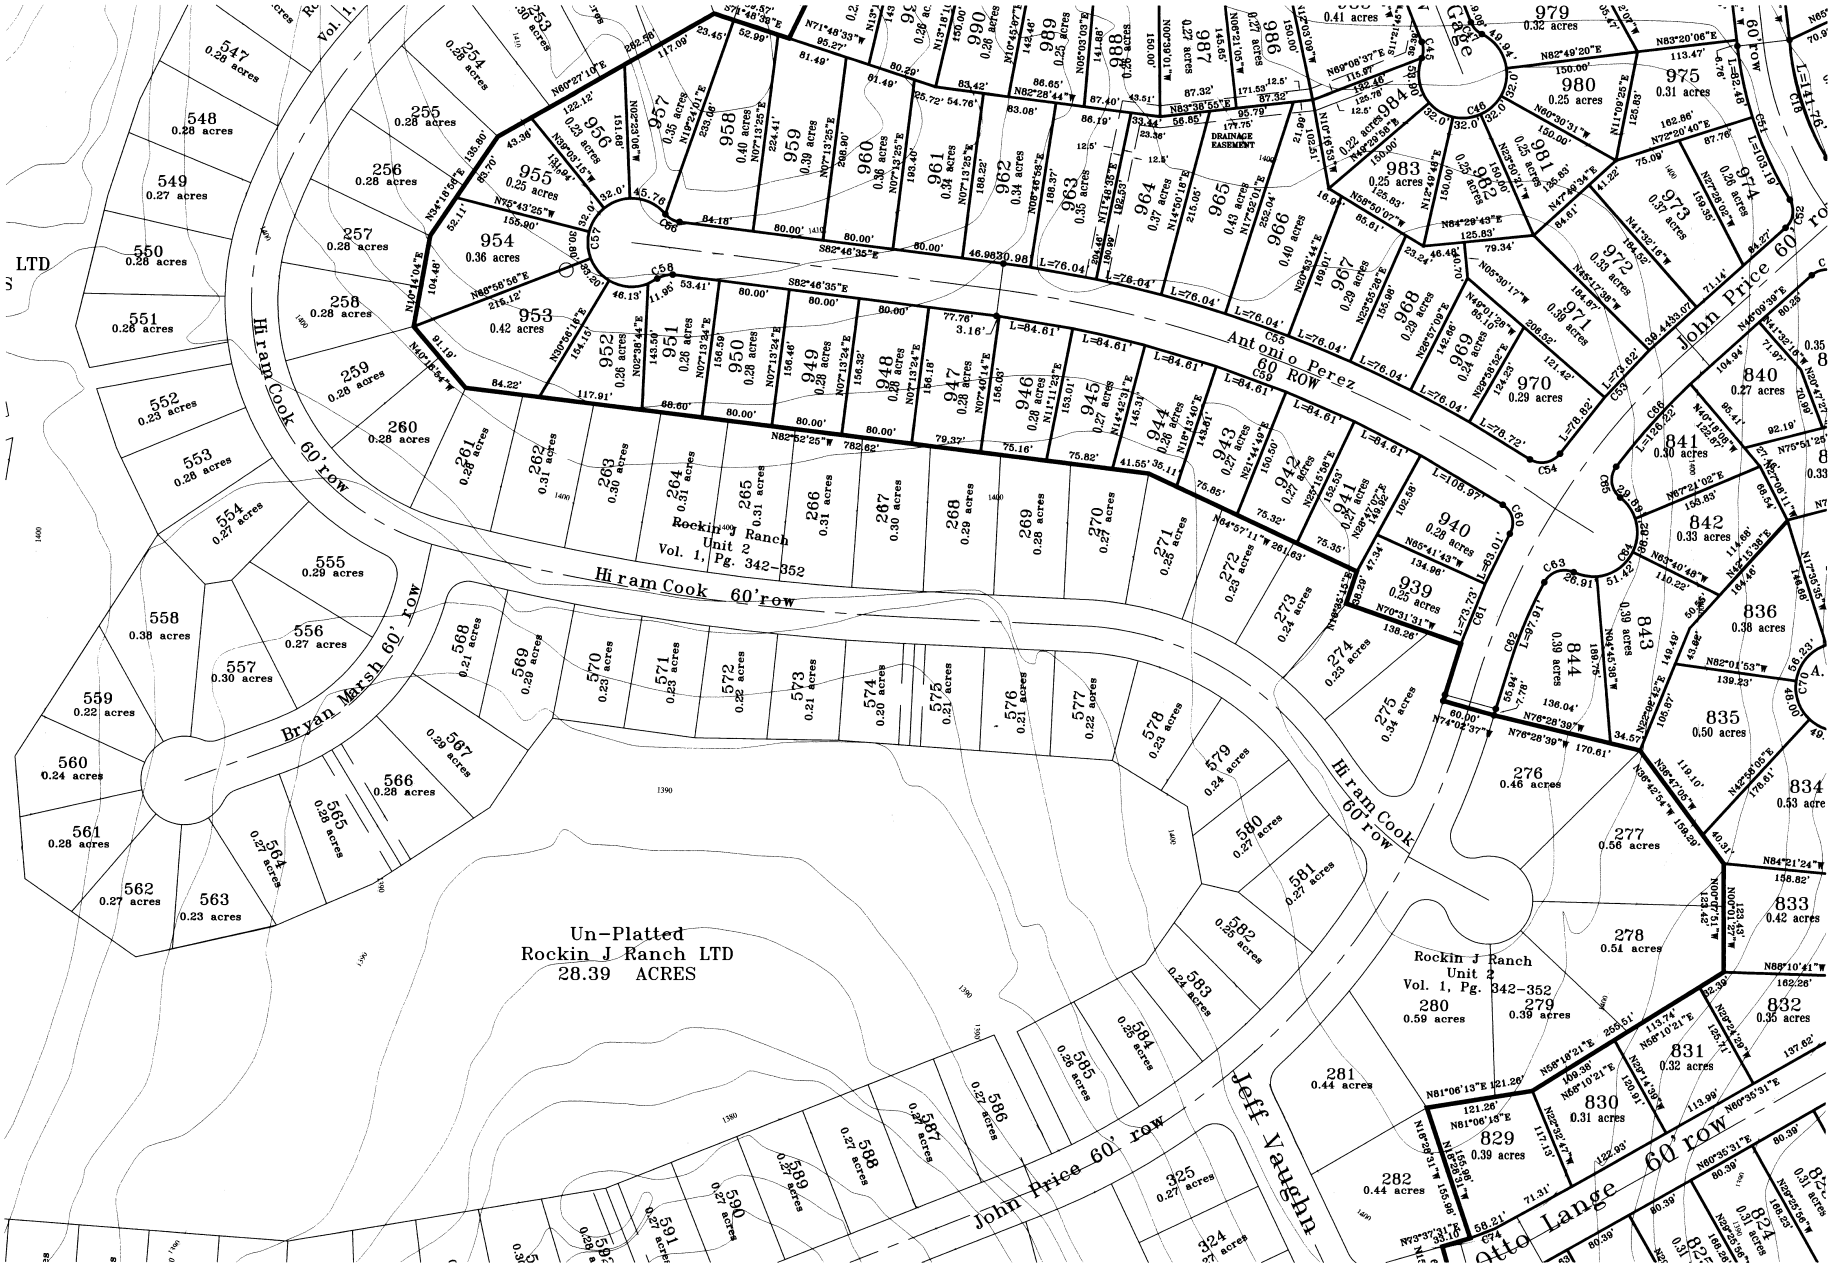

Rockin J Ranch
Unit 3


GRAPHIC SCALE

100 0 50 100 200 400

(IN FEET)
1 inch = 100 ft.

Volume *Page*

Richard Solis Surveying Co.
Professional Surveyors
Old Blanco Courthouse
P.O. Box 167
Blanco, Tx 78606
FAX (830) 833-0782
Voice (830) 257-2001
RichardSolis.com

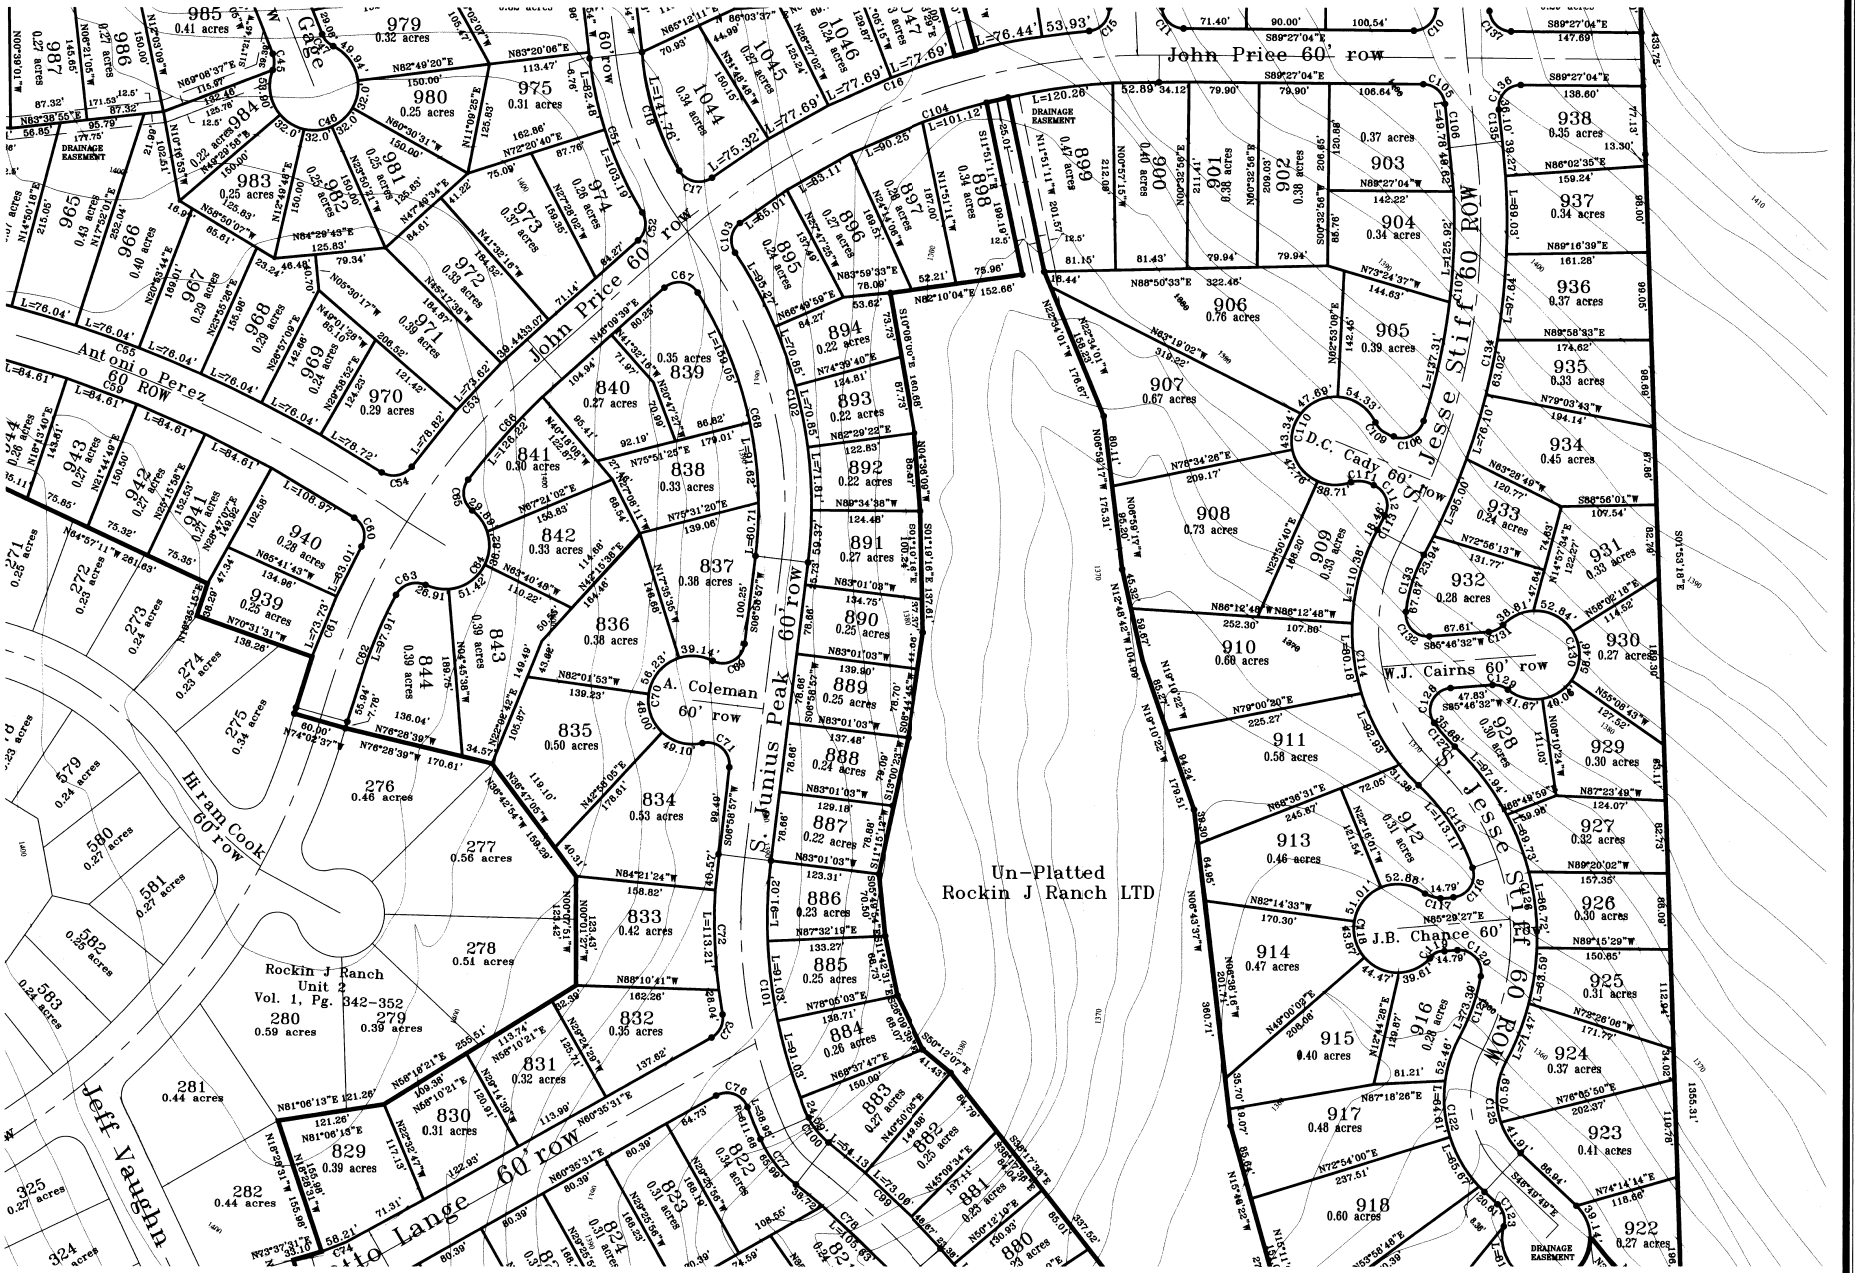

Rockin J Ranch
Unit 3

GRAPHIC SCALE

100 0 50 100 200 400

(IN FEET)
1 inch = 100 ft.

Richard Solis Surveying Co.
Professional Surveyors
Old Blanco Courthouse
P.O. Box 167
Blanco, Tx 78606
FAX (830) 833-0782
Voice (830) 257-2001
RichardSolis.com


Volume *Page*



Rockin J Ranch
Unit 3

Volume *Page*

Richard Solis Surveying Co.
Professional Surveyors
Old Blanco Courthouse
P.O. Box 1917
Blanco, Tx 78606
FAX (830) 833-0782
Voice (830) 257-2001
RichardSolis.com

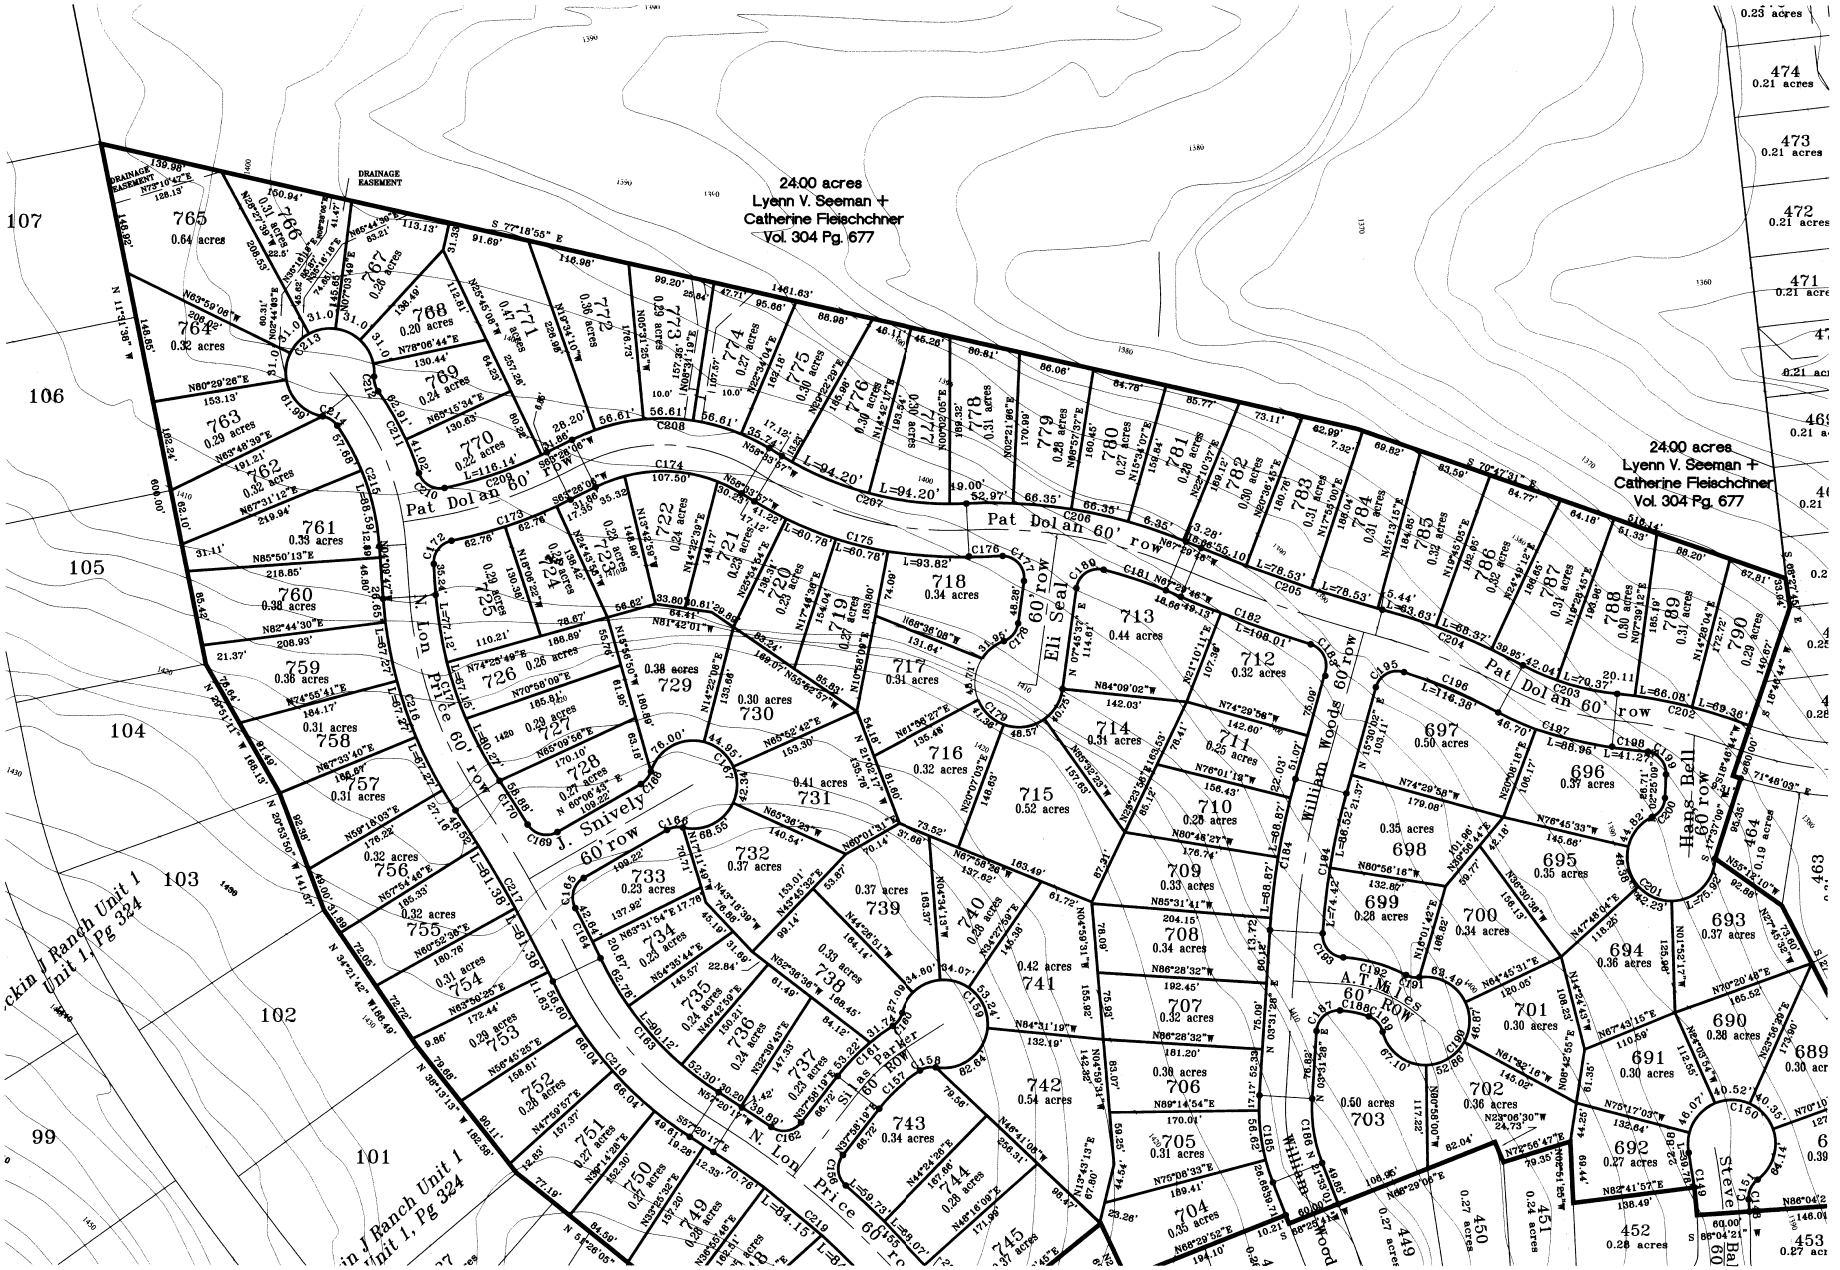

Rockin J Ranch
Unit 3


Volume *Page*

GRAPHIC SCALE

100 0 50 100 200 400

(IN FEET)
1 inch = 100 ft.

Richard Solis Surveying Co.
Professional Surveyors
Old Blanco Courthouse
P.O. Box 1617
Blanco, Tx 78606
FAX (830) 833-0782
Voice (830) 237-2001
RichardSolis.com

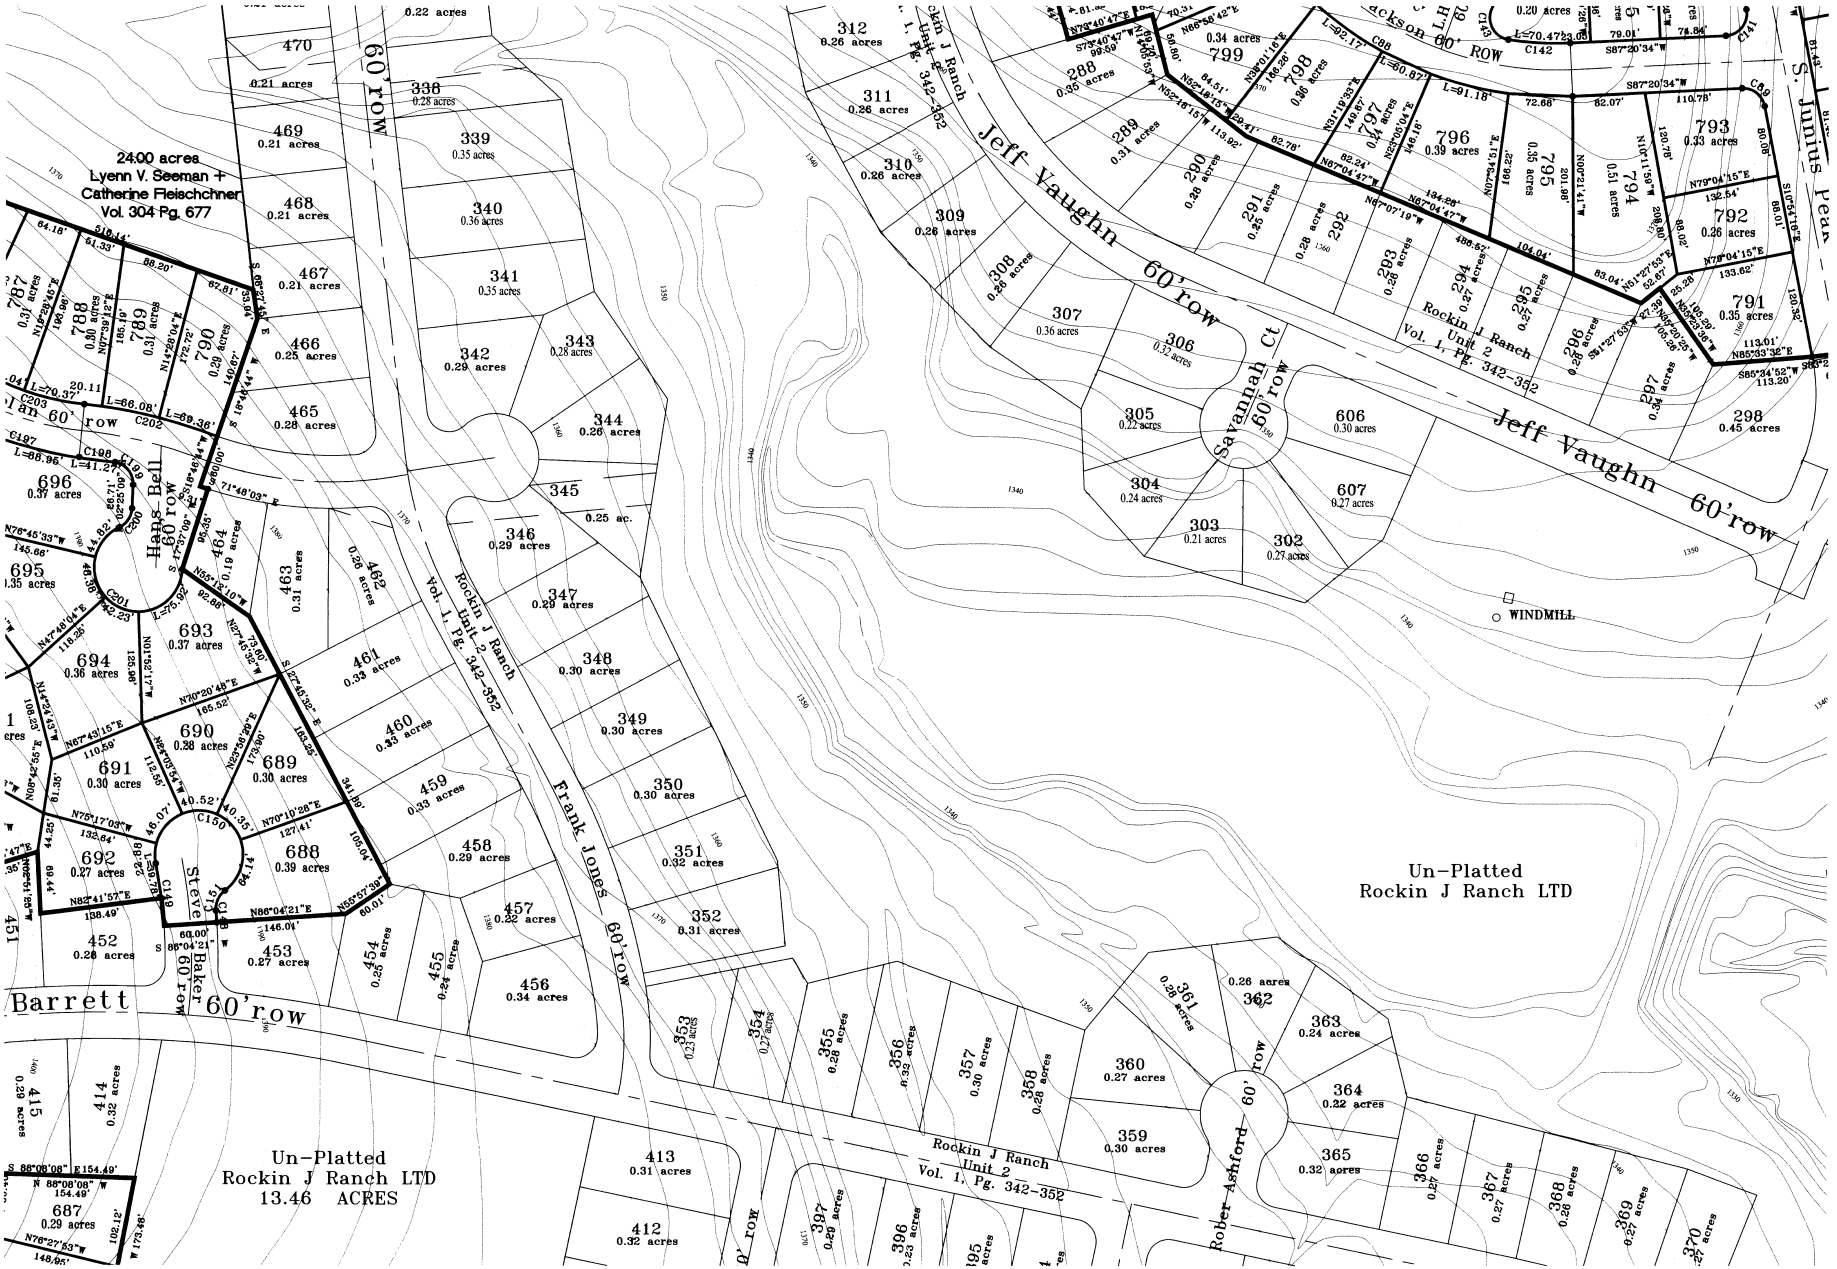

Rockin J Ranch
Unit 3


GRAPHIC SCALE

100 0 50 100 200 400

(IN FEET)
1 inch = 100 ft.

Richard Solis Surveying Co.
Professional Surveyors
Old Blanco Courthouse
P.O. Box 1917
Blanco, Tx 78606
FAX (830) 833-0782
Voice (830) 237-2001
RichardSolis.com

Volume ***Page***

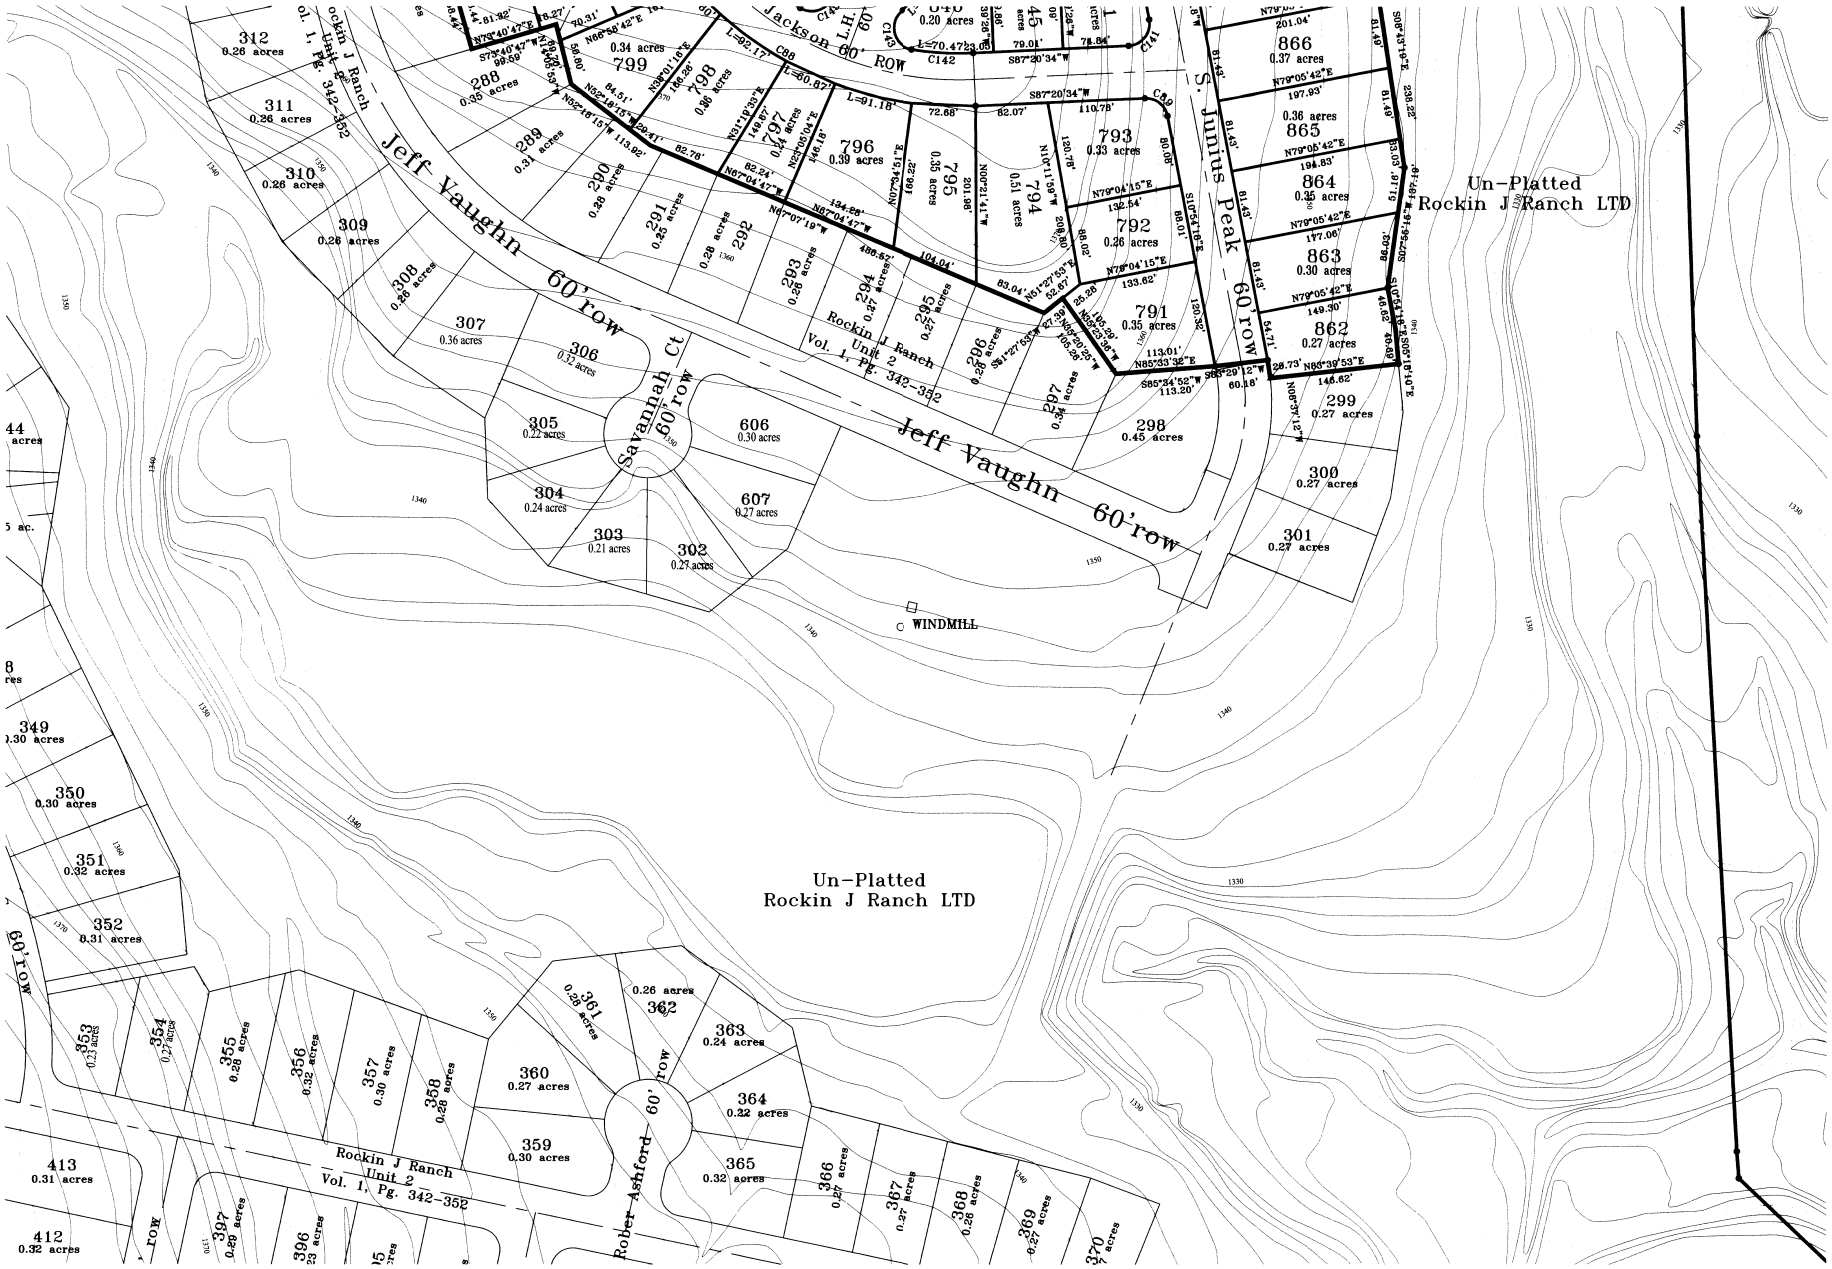

Rockin J Ranch
Unit 3


GRAPHIC SCALE

100 0 50 100 200 400

(IN FEET)
1 inch = 100 ft.

Richard Solis Surveying Co.
Professional Surveyors
Old Blanco Courthouse
P.O. Box 1617
Blanco, Tx 78606
FAX (830) 833-0782
Voice (830) 237-2001
RichardSolis.com

Volume *Page*

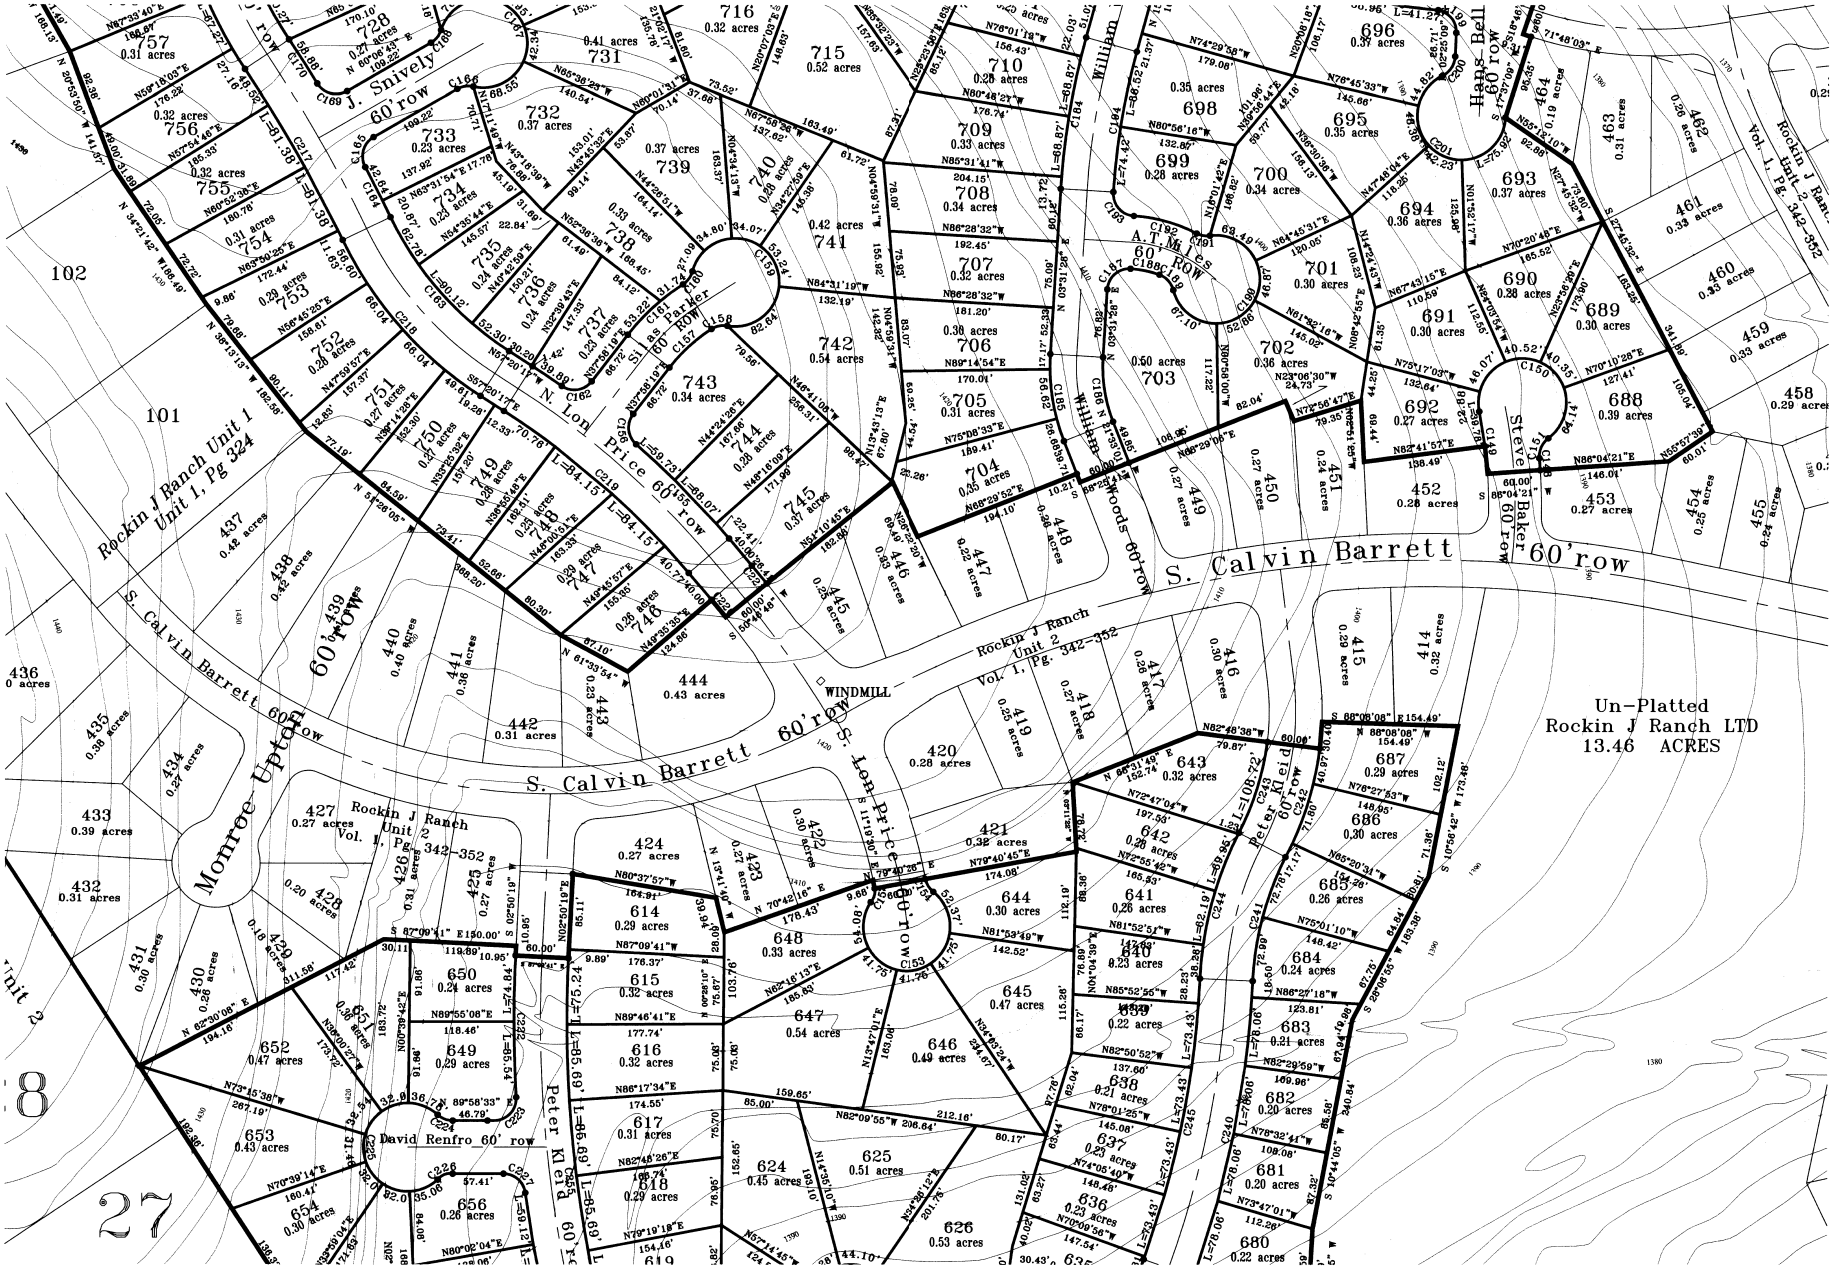

Rockin J Ranch
Unit 3


GRAPHIC SCALE

100 0 50 100 200 400

(IN FEET)
1 inch = 100 ft.

Volume **Page**

Richard Solis Surveying Co.
Professional Surveyors
Old Blanco Courthouse
P.O. Box 167
Blanco, Tx 78606
FAX (830) 833-0782
Voice (830) 237-2001
RichardSolis.com

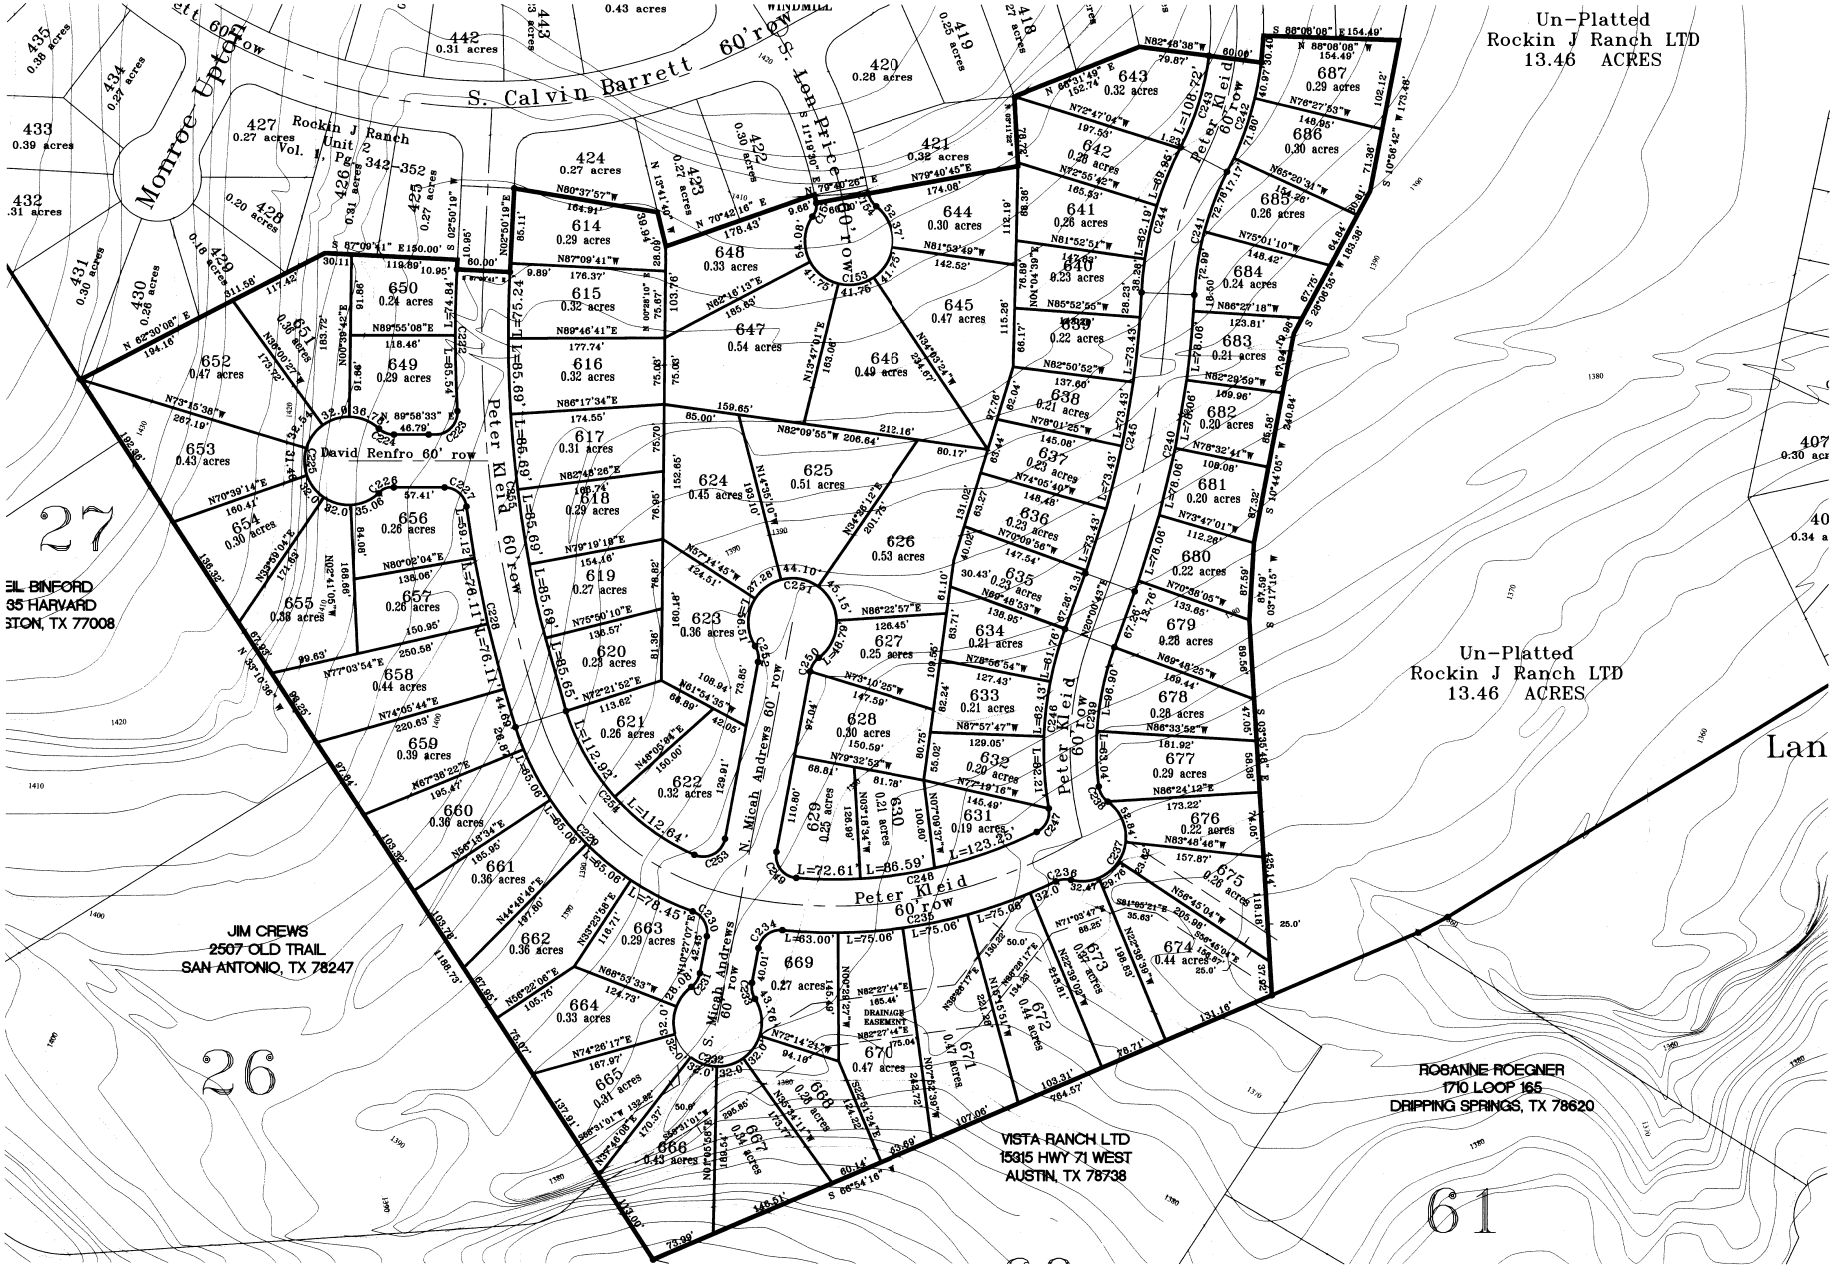

Rockin J Ranch
Unit 3

Volume *Page*

GRAPHIC SCALE

100 0 50 100 200 400

(IN FEET)
1 inch = 100 ft.

Richard Solis Surveying Co.
Professional Surveyors
Old Blanco Courthouse
P.O. Box 167
Blanco, Tx 78606
FAX (830) 833-0782
Voice (830) 257-2001
RichardSolis.com